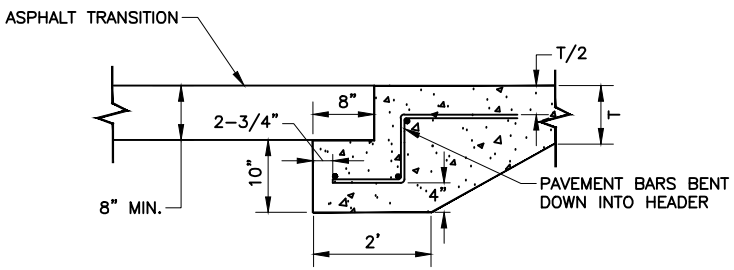

NOTE:

PAVEMENT & HEADER TO BE POURED MONOLITHICALLY

PAVEMENT HEADER

NTS

CITY OF ARLINGTON,TEXAS		
PAVEMENT HEADER		
DATE:	SCALE: NTS	SHEET____OF____
DESIGNED BY:	DRAWN BY:	CHECKED BY: