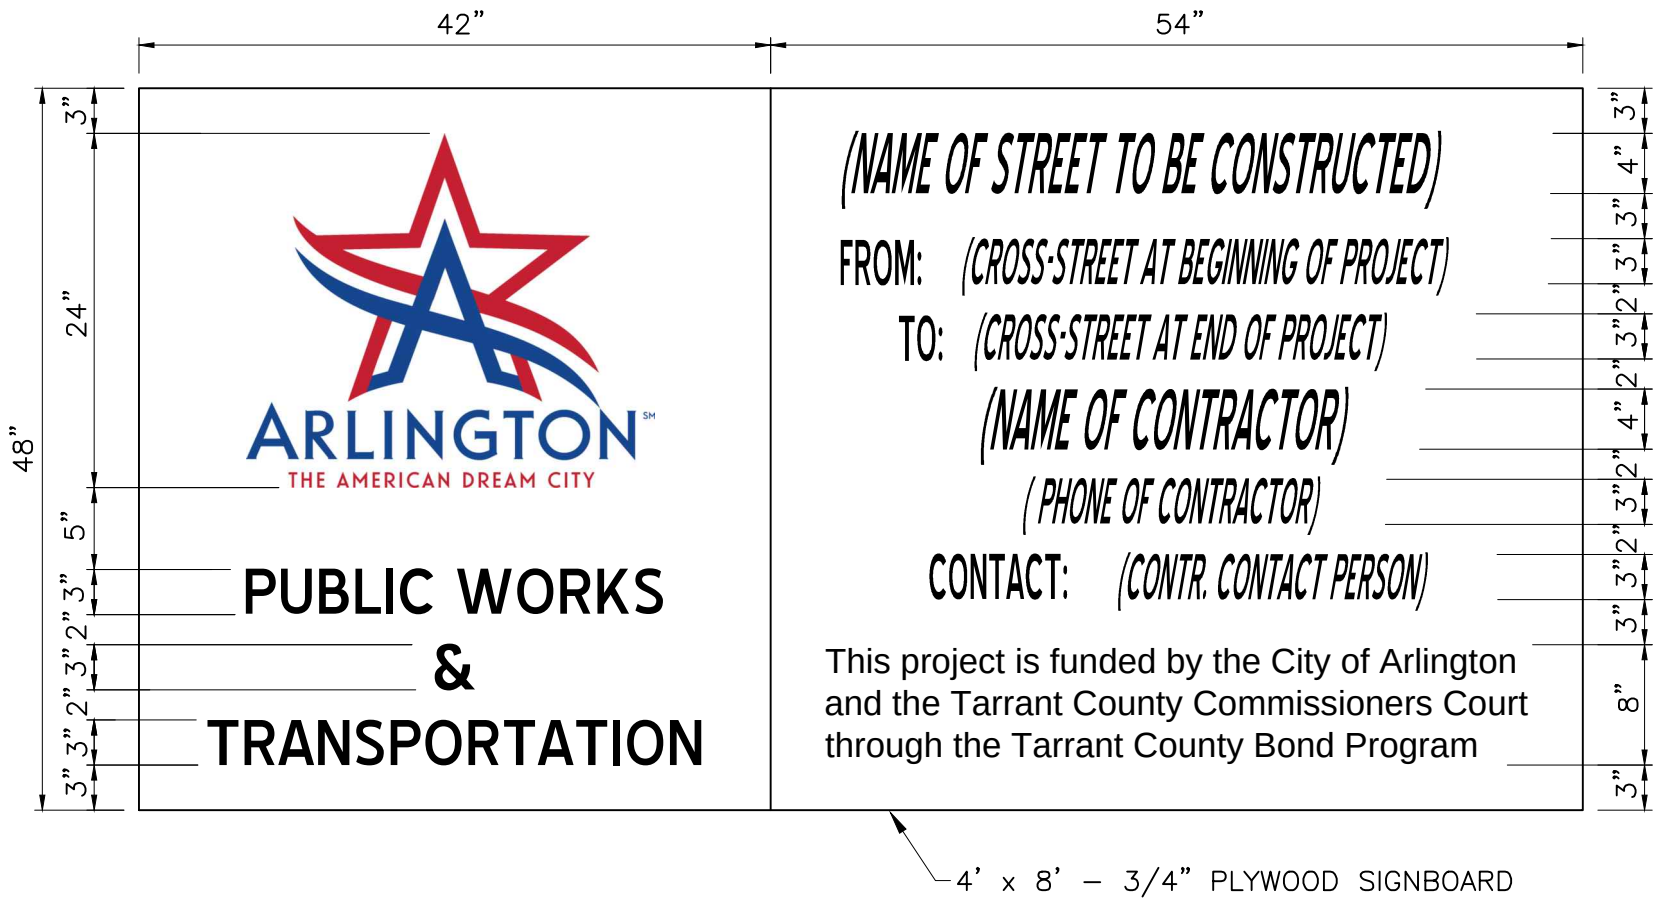


# PROJECT SIGN DETAIL

NOTES:

1. TEXT IN PARENTHESES () INDICATES INFORMATION SPECIFIC TO THE PROJECT, THAT IS TO BE APPROVED BY CITY PROJECT REPRESENTATIVE PRIOR TO SIGN FABRICATION.
2. BACKGROUND OF SIGN SHALL BE WHITE AND LETTERS SHALL BE BLACK.
3. LETTERING SHALL BE UPPER CASE, 3” HEIGHT UNLESS OTHERWISE NOTED.
4. ALL LETTERING SHALL BE STANDARD ”BLUE HIGHWAY” FONT.