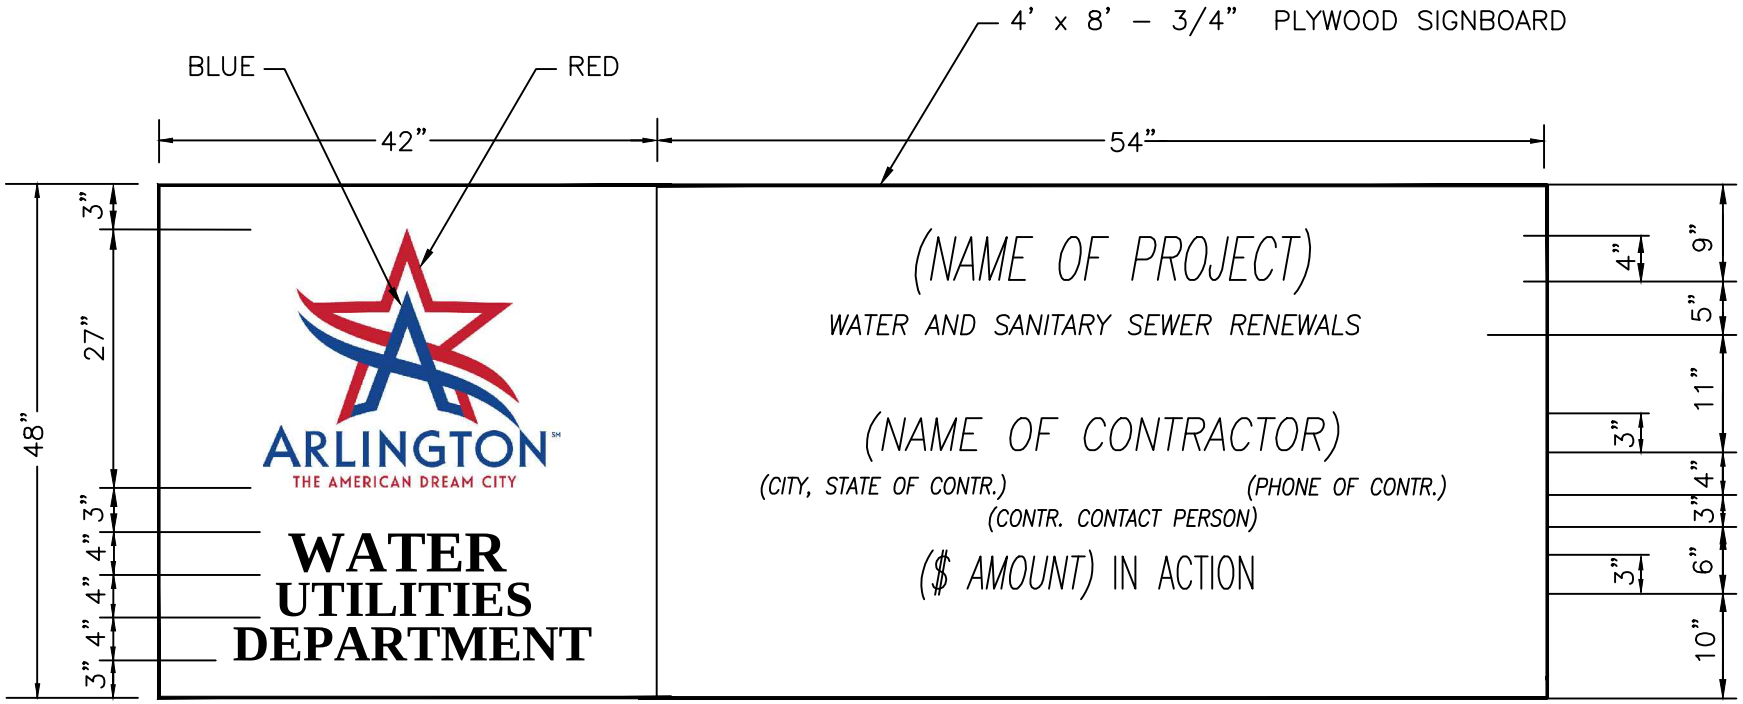

ITALICIZED TEXT INDICATES INFORMATION SPECIFIC TO THE PROJECT, TO BE APPROVED BY CITY PROJECT REPRESENTATIVE PRIOR TO SIGN FABRICATION.

BACKGROUND OF SIGN SHALL BE WHITE AND LETTERS SHALL BE BLACK.

LETTERING SHALL BE UPPER CASE, 2" HEIGHT UNLESS OTHERWISE NOTED.

ALL LETTERING SHALL BE STANDARD HELVETICA BOLD, EXCEPT FOR THE LOGO PORTION WHICH SHALL BE 'TIMES NEW ROMAN.'

* INFORMATION TO BE PROVIDED TO CONTRACTOR IN PROJECT AWARD LETTER. CONTRACT AMOUNT SHALL BE TO NEAREST $ 1,000.

SIGN SHALL BE 3/4" THICK WEATHER PROOF (MARINE) PLYWOOD.

CONTRACTOR/SIGN MANUFACTURER SHALL OBTAIN LOGO FILES FROM COA GRAPHICS DEPARTMENT (817–459–6452).

REV: 06/18/15

FIGURE 27
PROJECT SIGN
ARLINGTON WATER UTILITIES