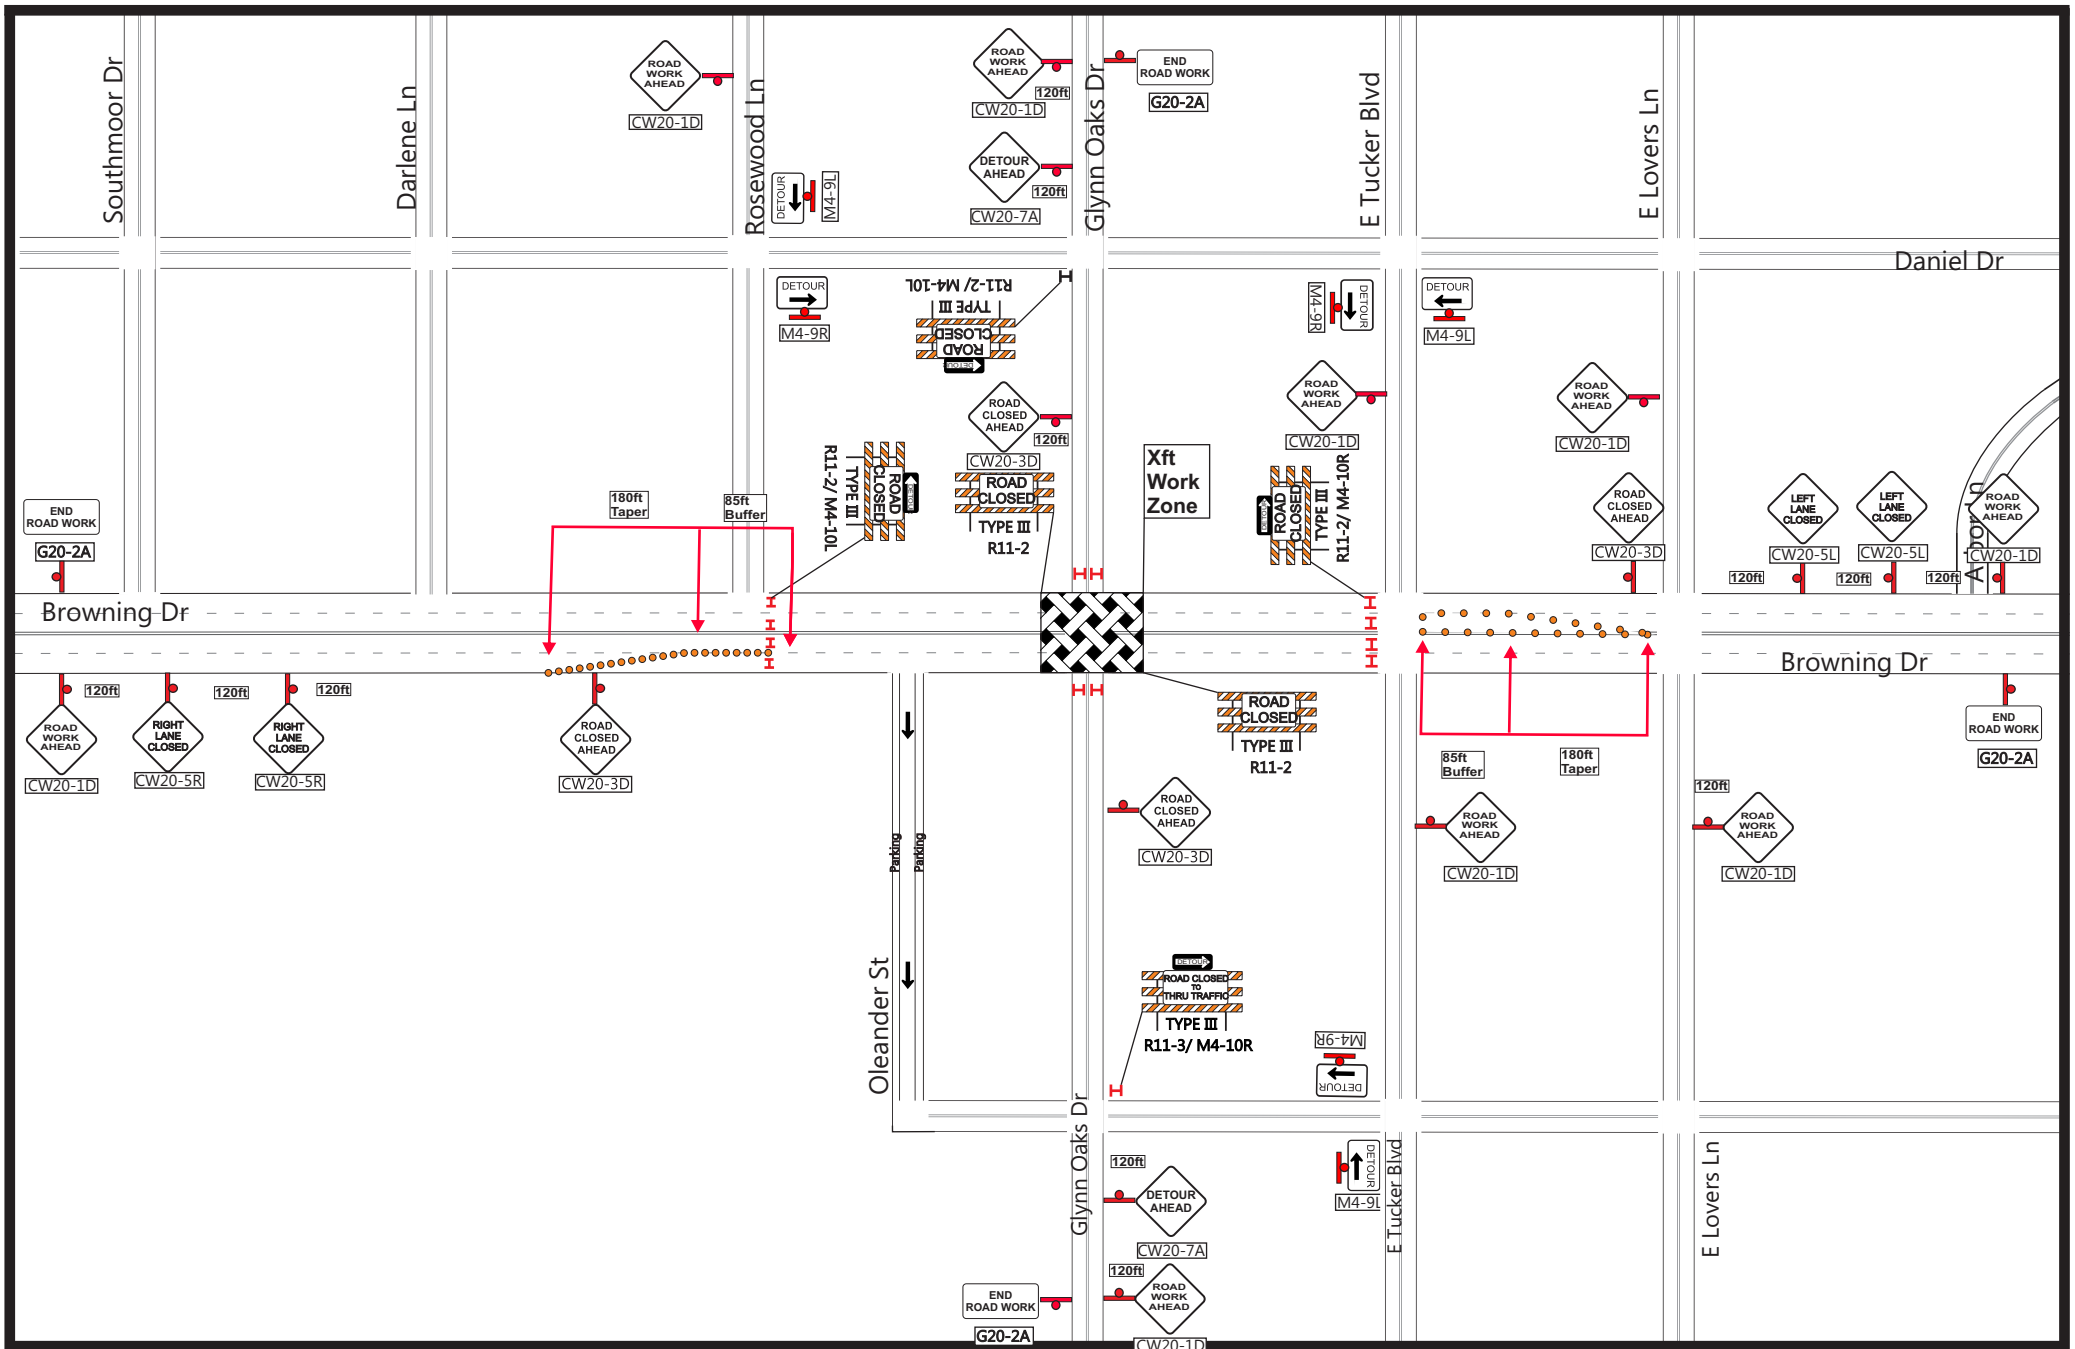

SALESMAN/EXECUTIVE

JASON GARRETT

TCP DESIGNER

MICHAEL COOPER

THIS PLAN IS FOR ILLUSTRATIVE PURPOSES ONLY AND IS NOT INTENDED TO RELIEVE THE CONTRACTOR FROM THE REQUIREMENTS OF THE CONTRACT DOCUMENTS AND HIS RESPONSIBILITY TO TRAFFIC AND IS PROPERT OF BUYERS BARRICADES, INC.

NOTES

Devices Spaced on 20ft Centers

Navigator	
Type 3 Barricade	

W S N E

CITY: Arlington

CONTRACTOR: RKM Utility Svc, Inc

JOB NAME: PWST11056

DATE: 02/13/2013

Traffic Control Plans(TCP's) are included with Buyers Barricades rental agreements. Traffic Control Plans issued without rental agreement will be charged to the customer.

ROAD CLOSED

BUYERS

EST. BARRICADES 1984

817.535.3939