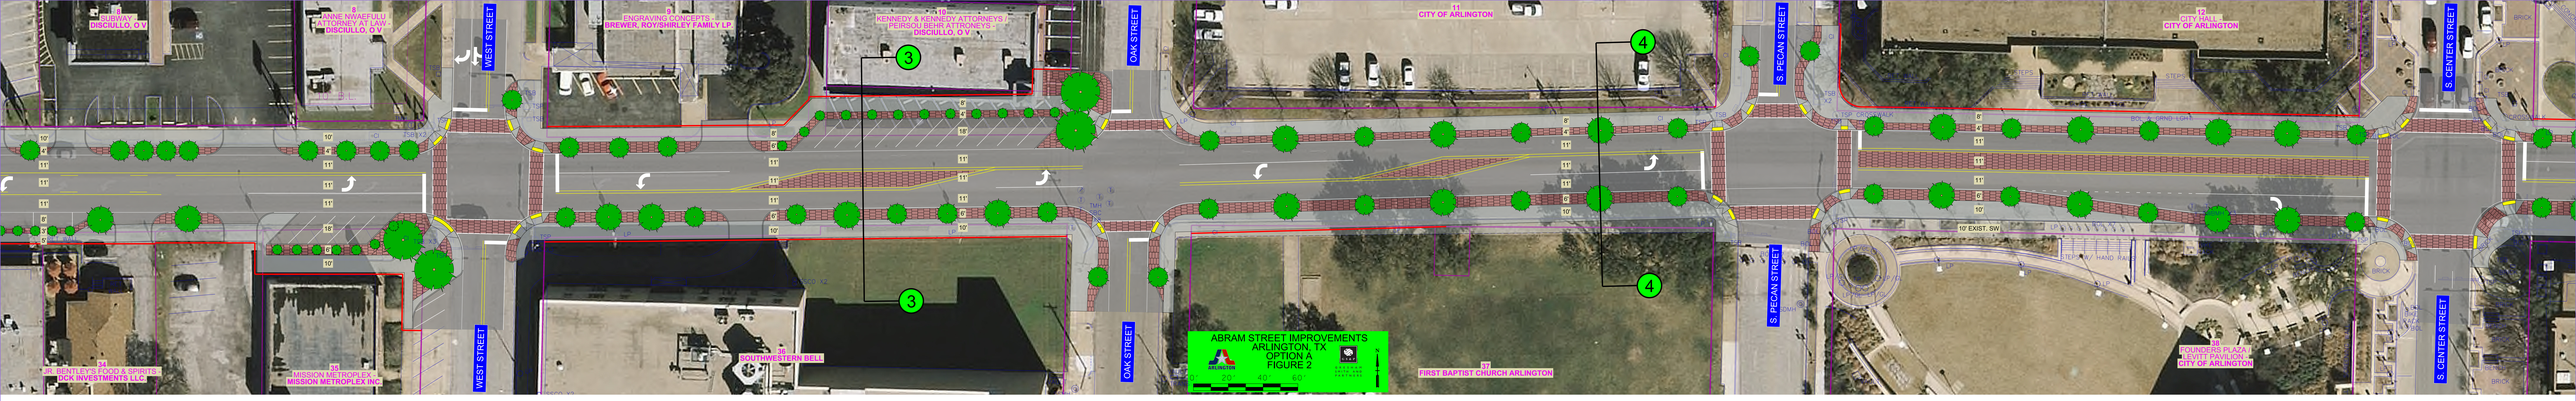
WEST STREET
OAK STREET
S. PECAN STREET
S. CENTER STREET
CITY OF ARLINGTON
CITY HALL - CITY OF ARLINGTON
SOUTHWESTERN BELL
FIRST BAPTIST CHURCH ARLINGTON
FOUNDERS PLAZA - LEVITT PAVILION - CITY OF ARLINGTON
ABRAM STREET IMPROVEMENTS
ARLINGTON, TX
OPTION A
FIGURE 2

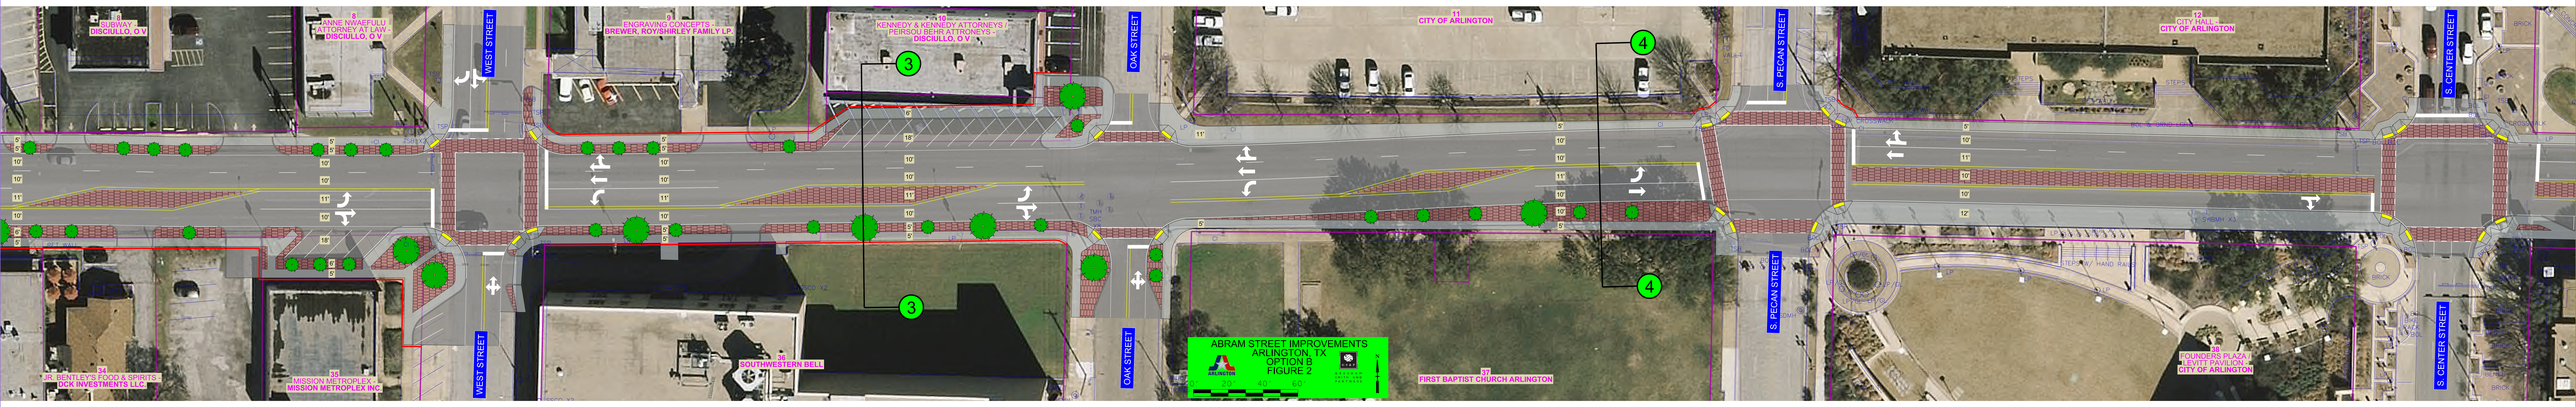
WEST STREET
OAK STREET
S. PECAN STREET
S. CENTER STREET
CITY OF ARLINGTON
CITY HALL - CITY OF ARLINGTON
SOUTHWESTERN BELL
FIRST BAPTIST CHURCH ARLINGTON
FOUNDERS PLAZA - LEVITT PAVILION - CITY OF ARLINGTON
ABRAM STREET IMPROVEMENTS
ARLINGTON, TX
OPTION B
FIGURE 2

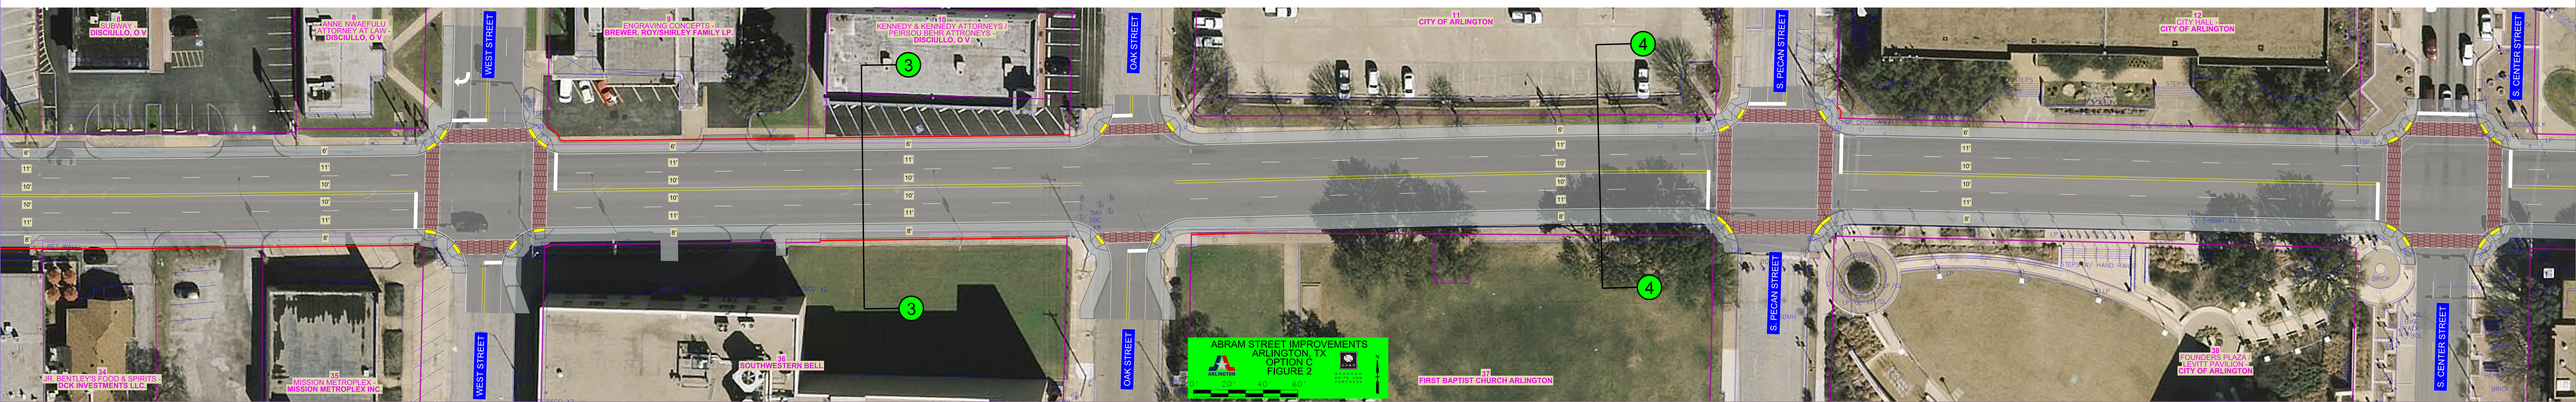
WEST STREET
OAK STREET
S. PECAN STREET
S. CENTER STREET
CITY OF ARLINGTON
CITY HALL - CITY OF ARLINGTON
SOUTHWESTERN BELL
FIRST BAPTIST CHURCH ARLINGTON
FOUNDERS PLAZA - LEVITT PAVILION - CITY OF ARLINGTON
ABRAM STREET IMPROVEMENTS
ARLINGTON, TX
OPTION C
FIGURE 2