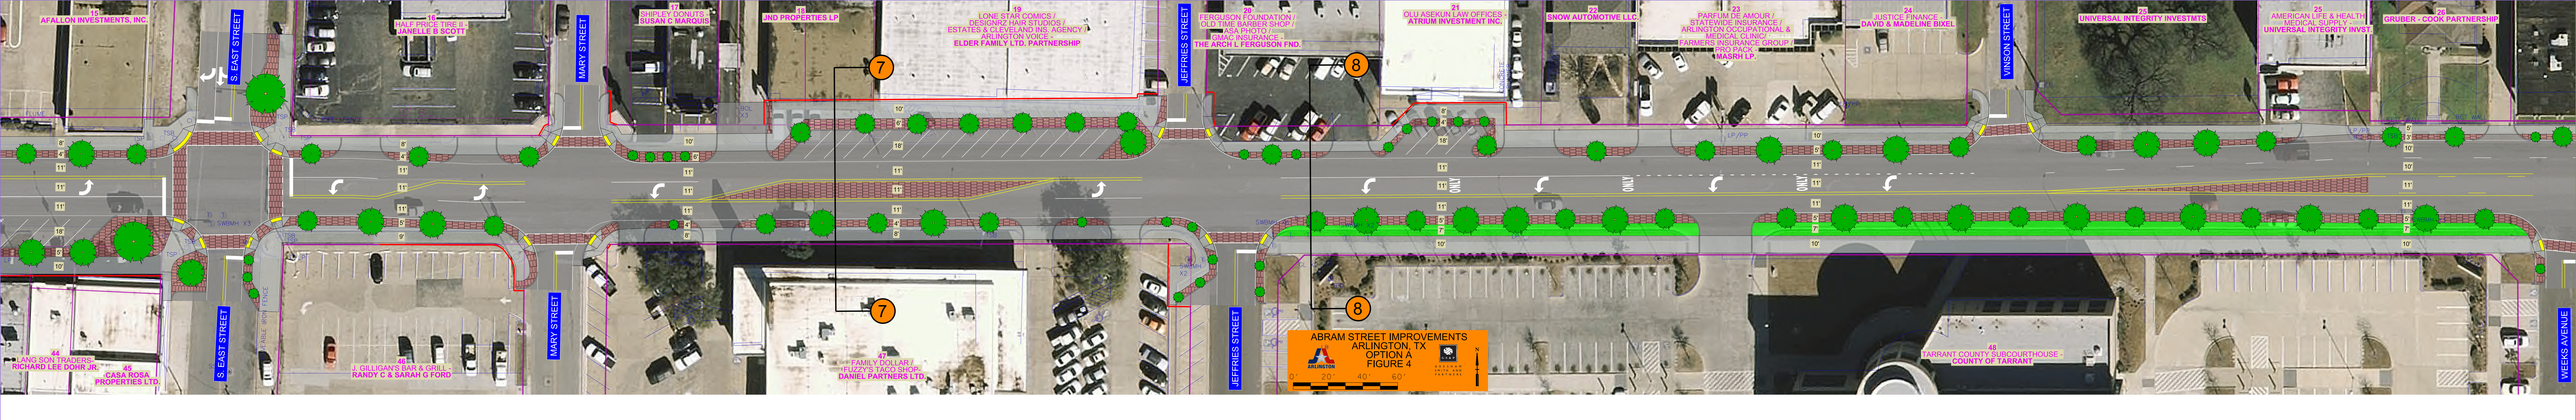
S. EAST STREET
MARY STREET
JEFFRIES STREET
VINSON STREET
WEEKS AVENUE
ONE WAY
7
8
ABRAM STREET IMPROVEMENTS
ARLINGTON, TX
OPTION A
FIGURE 4
0'
20'
40'
60'

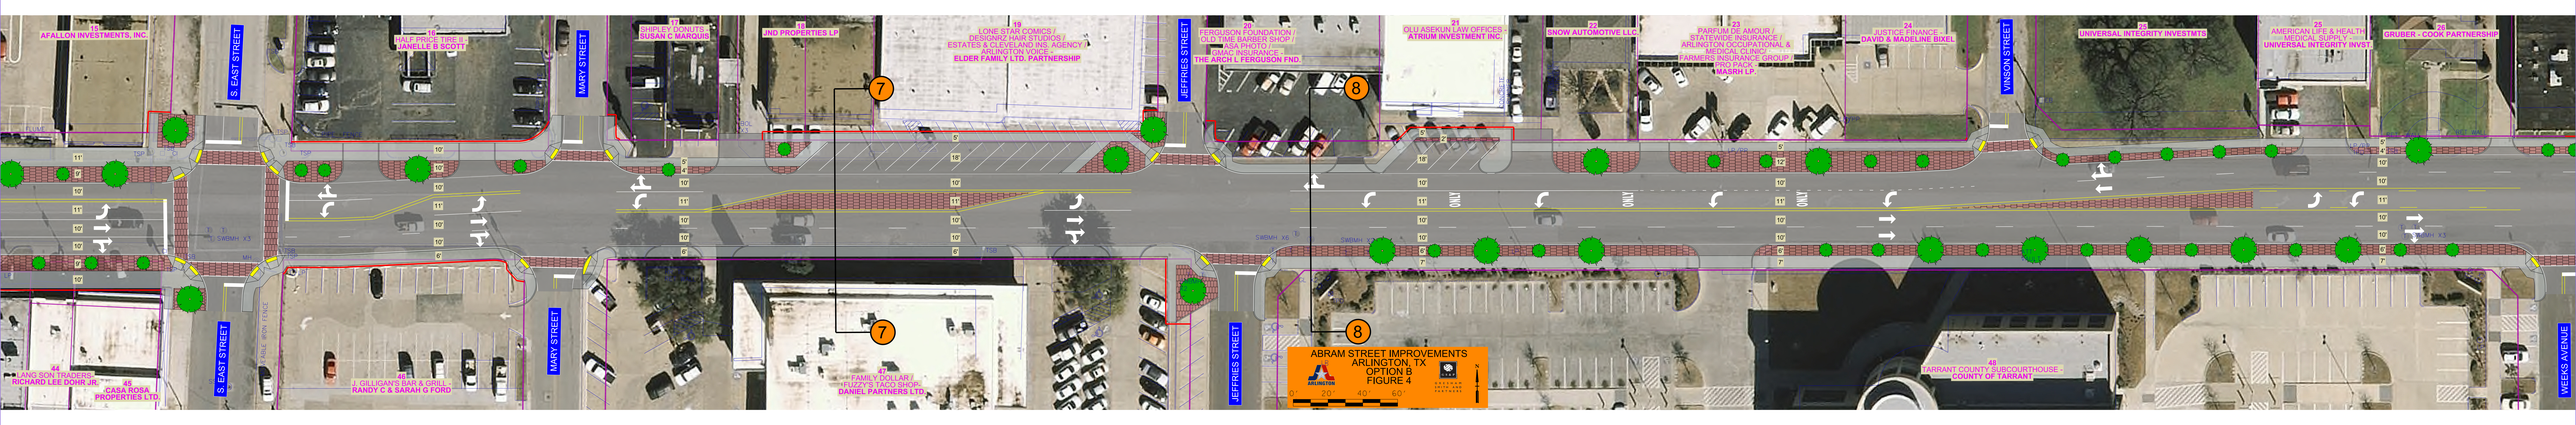
S. EAST STREET
MARY STREET
JEFFRIES STREET
VINSON STREET
WEEKS AVENUE
ONE WAY
7
8
ABRAM STREET IMPROVEMENTS
ARLINGTON, TX
OPTION B
FIGURE 4
0'
20'
40'
60'

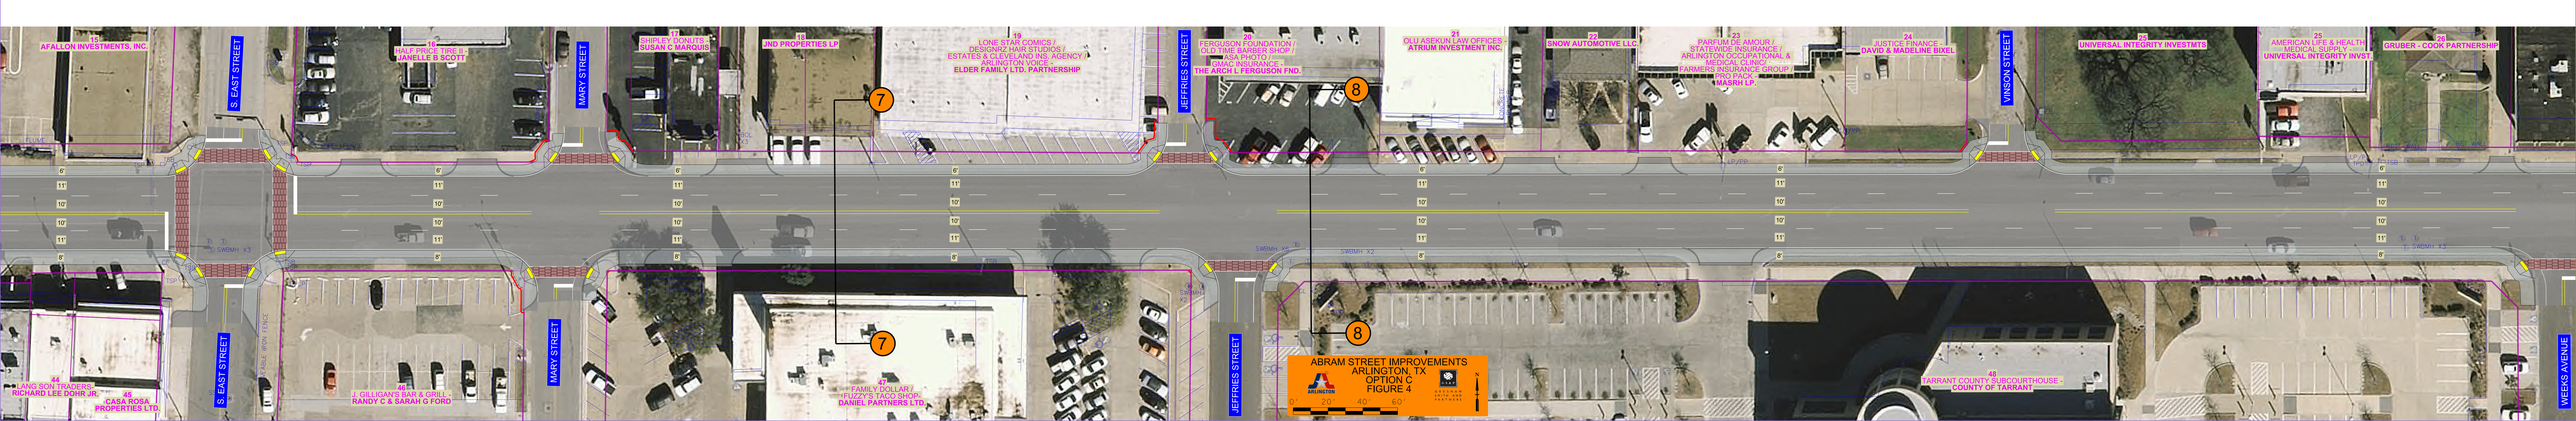
S. EAST STREET
MARY STREET
JEFFRIES STREET
VINSON STREET
WEEKS AVENUE
7
8
ABRAM STREET IMPROVEMENTS
ARLINGTON, TX
OPTION C
FIGURE 4
0'
20'
40'
60'