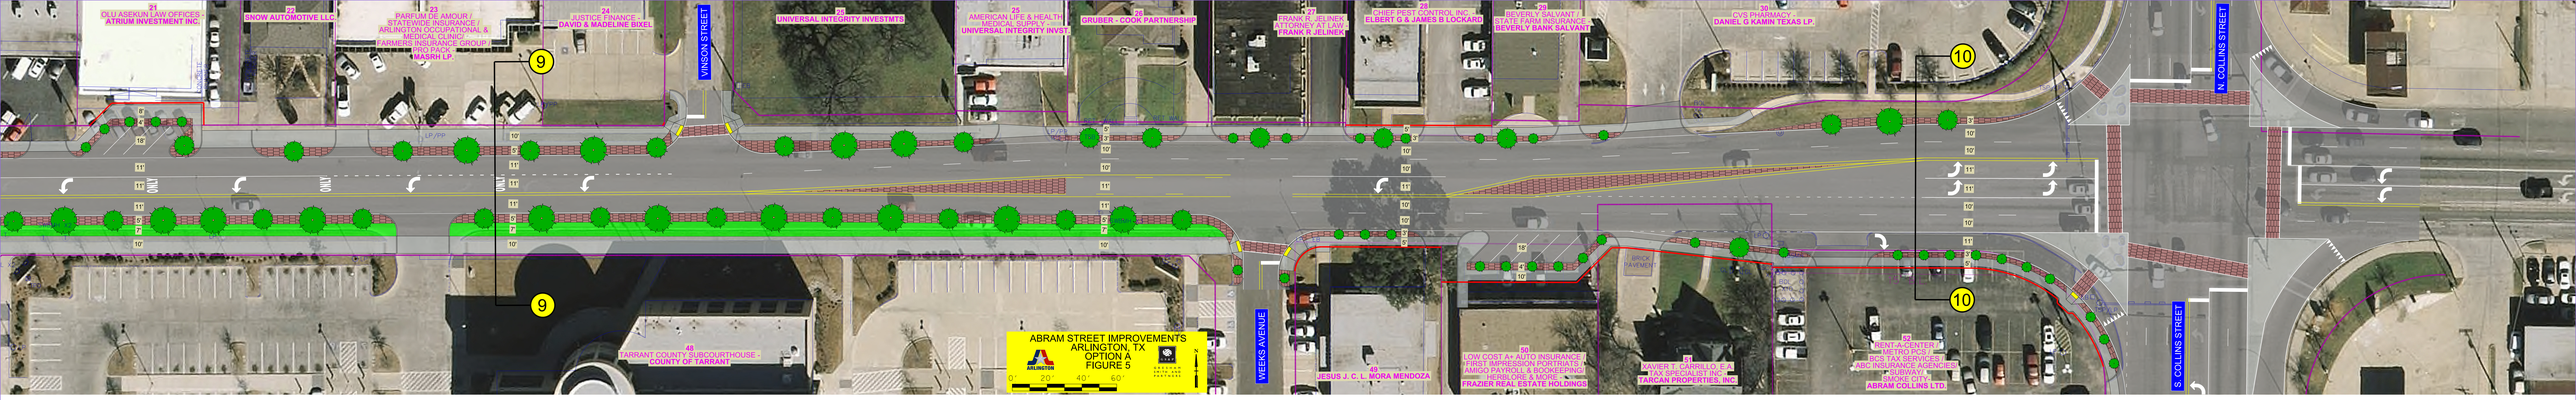
ABRAM STREET IMPROVEMENTS
ARLINGTON, TX
OPTION A
FIGURE 5
VINSON STREET
WEEKS AVENUE
N. COLLINS STREET
S. COLLINS STREET
ONLY
9
10

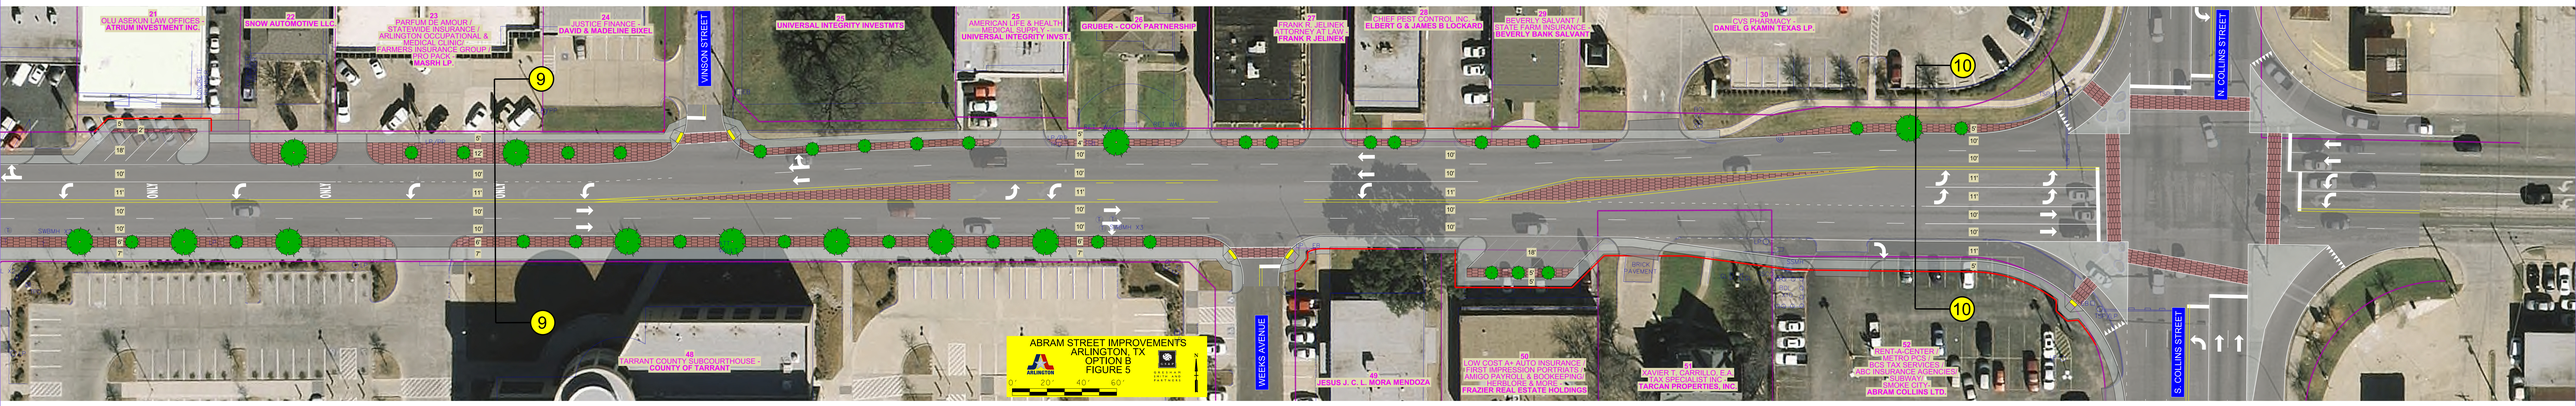
ABRAM STREET IMPROVEMENTS
ARLINGTON, TX
OPTION B
FIGURE 5
VINSON STREET
WEEKS AVENUE
N. COLLINS STREET
S. COLLINS STREET
ONLY
9
10

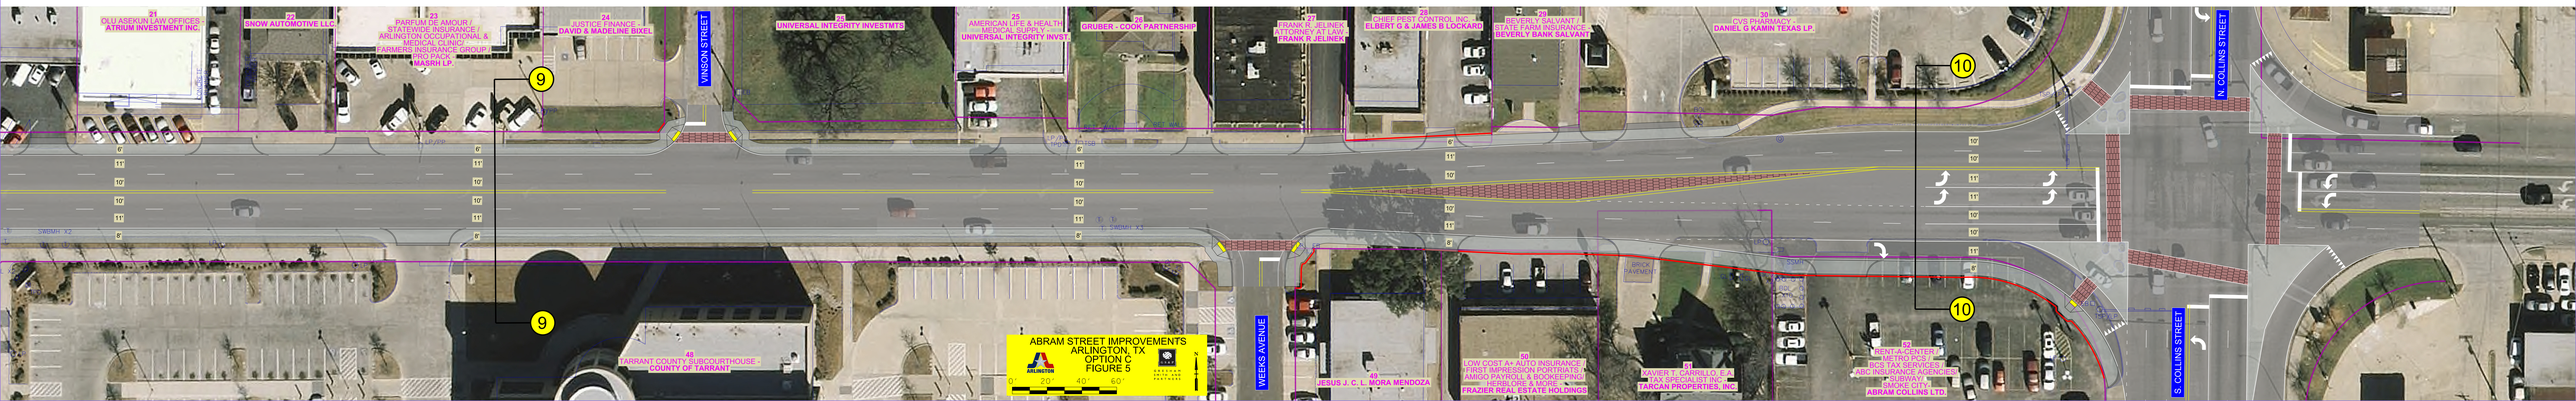
ABRAM STREET IMPROVEMENTS
ARLINGTON, TX
OPTION C
FIGURE 5
VINSON STREET
WEEKS AVENUE
N. COLLINS STREET
S. COLLINS STREET
9
10